Approved For Release 2005/12/24 : CIA-RDP80-00810A004300380003-0

CENTRAL INTELLIGENCE AGENCY

INFORMATION REPORT

635016

This material contains information affecting the National Defense of the United States within the meaning of the Espionage Laws, Title 18, U.S.C. Secs. 793 and 794, the transmission or revelation of which in any manner to an unauthorized person is prohibited by law.

SECRET/U.S.OFFICIALS ONLY

25X1

COUNTRY	Czechoslovakia	REPORT NO.	
SUBJECT	Military Units and Installations in Kosice 25X1	DATE DISTR.	16 September 1954
		NO. OF PAGES	11 25X1
DATE OF INFO.		REQUIREMENT NO.	
PLACE ACQUIRED		REFERENCES	

25X1 The following sketches and legends concern military installations in Kosice which were previously reported.[1]

25X1

Enclosure: Map section with legend (2 pp. - Air)

25X1

SECRET/U.S.OFFICIALS ONLY

STATE	ARMY	NAVY	AIR	FBI	AEC					
X	X	X	X							

(NOTE: Washington distribution indicated by "X"; Field distribution by "#".)

Approved For Release 2005/12/24 : CIA-RDP80-00810A004300380003-0

Approved For Release 2005/12/24 : CIA-RDP80-00810A004300380003-0

Hurban Barracks
Scale: 1:1000

Annex A

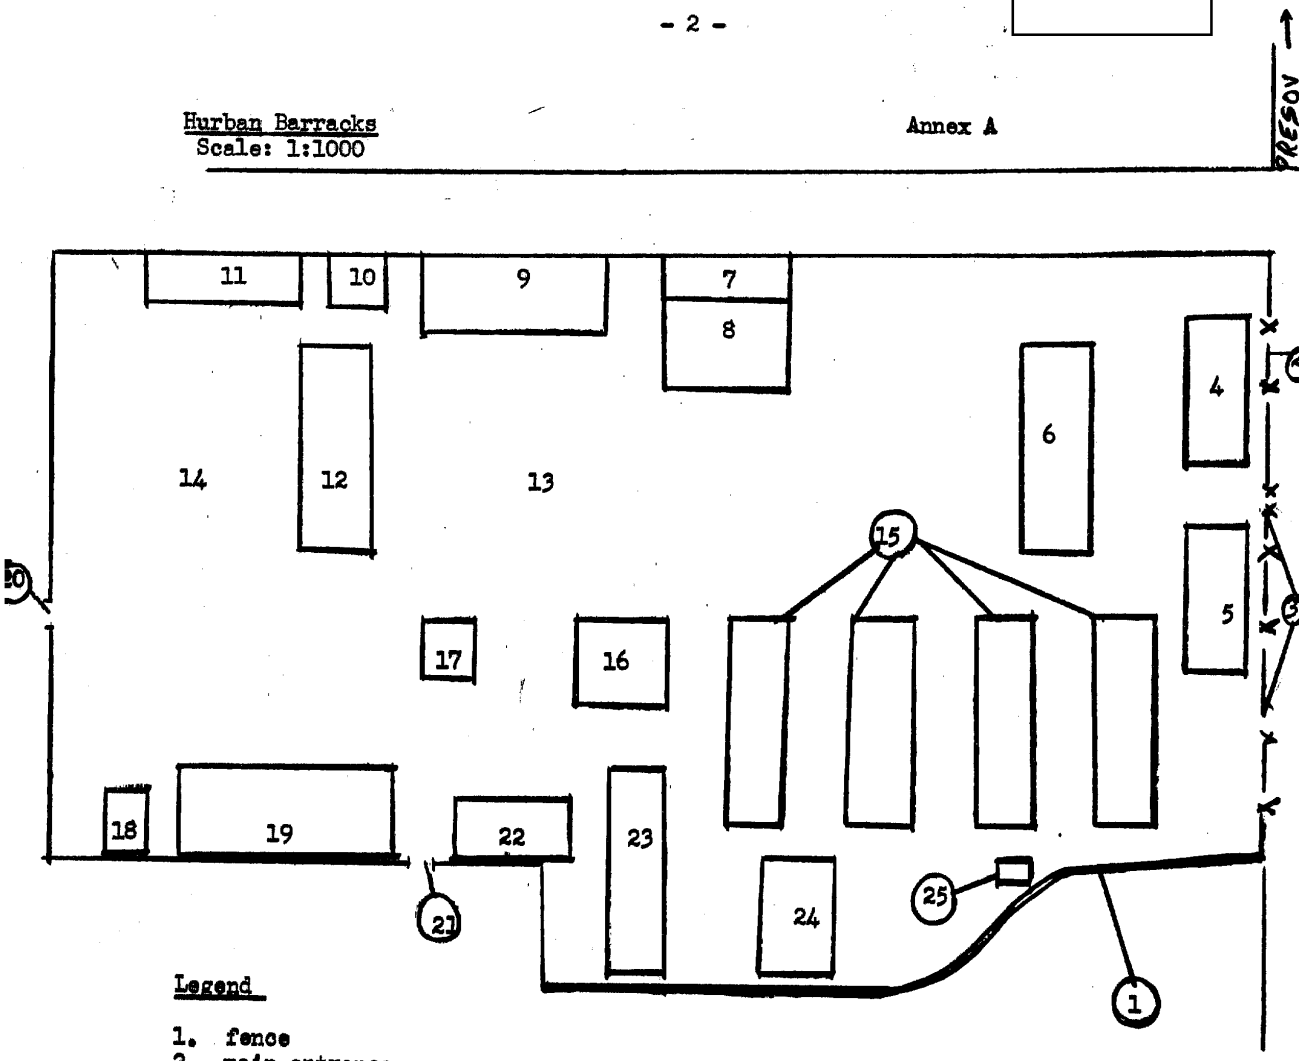

Legend

1. fence
2. main entrance
3. entrances (unused)
4. guardroom and prison
5. NCO's prison
6. Headquarters of the 32nd. Inf. Regt.
7. wooden garage
8. parking lot, concrete
9. EM's messhall
10. coal shed
11. wooden hut
12. billets
13. physical training ground
14. alarm meeting ground
15. workshops and stables
16. smithery
17. veterinary dispensary
18. dilapidated building
19. former riding hall, now stores
20. entrance
21. entrance (unused)
22. wooden shed
23. old building
24. garages and stables
25. fuel store

Approved For Release 2005/12/24 : CIA-RDP80-00810A004300380003-0

Approved For Release 2005/12/24 : CIA-RDP80-00810A004300380003-0

25X1

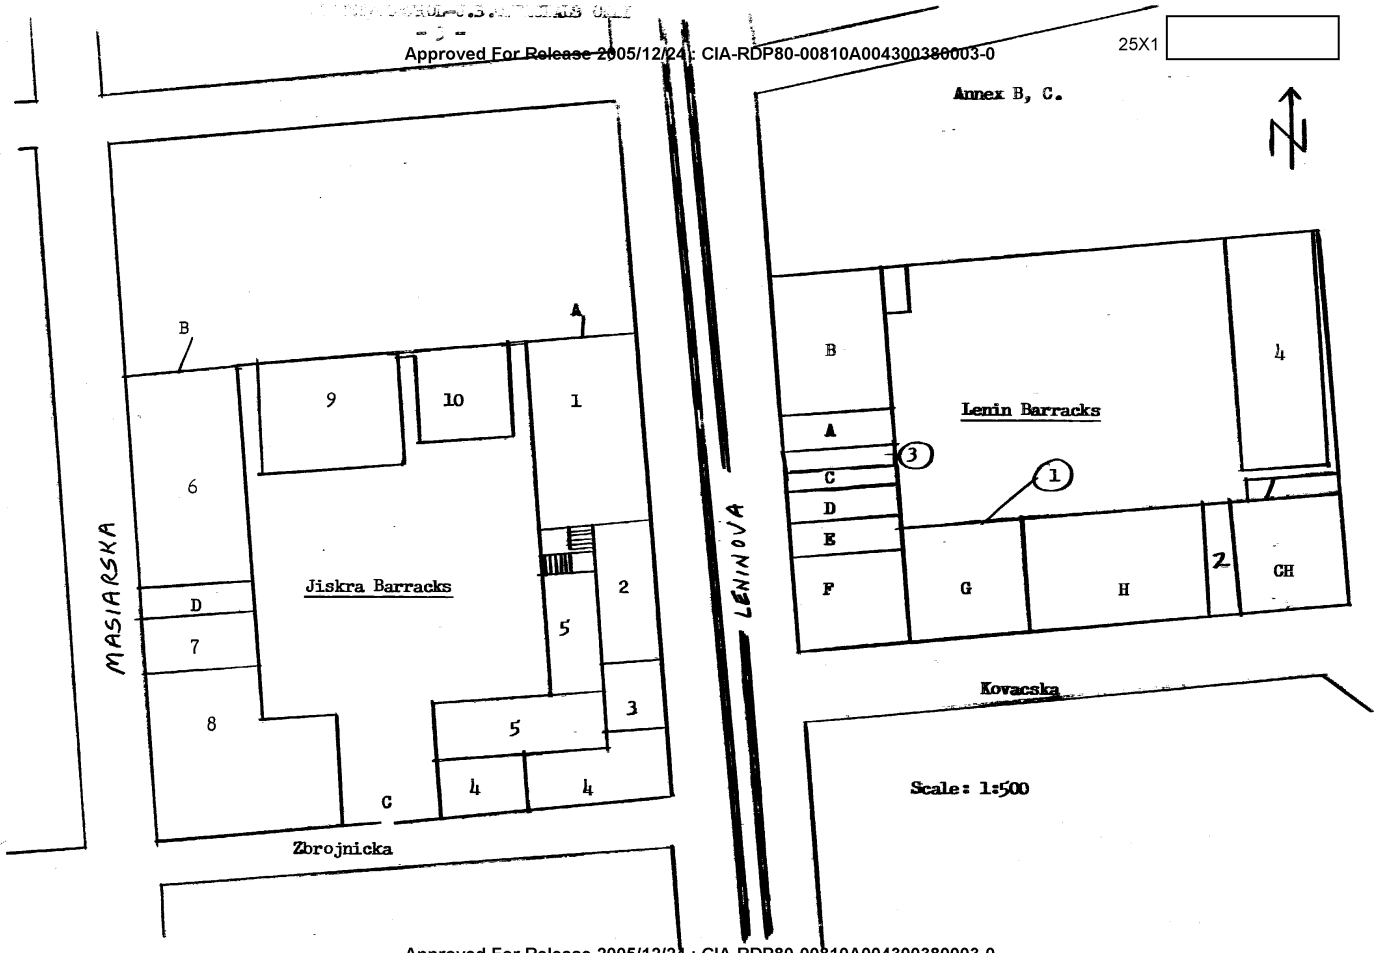

Approved For Release 2005/12/24 : CIA-RDP80-00810A004300380003-0
SECRET/CONTROL-U.S. OFFICIALS ONLY

Approved For Release 2005/12/24 : CIA-RDP80-00810A004300380003-0

Legend of Jiskra barracks:

Building A: 1. regimental dispensary
2. District Military Command
3. entrance
4. ARMA (army tailor's shop)
5. regimental ordnance stores

Building B: 6. canteen
7. guardroom
8. regimental equipment stores
D. subway (entrance)
C. gate
9. EM's messhall
10. wooden garages

Legend of Lenin barracks:

1. main building
2. entrance
3. entrance for pedestrians only
4. billets, two-story building
A. guardroom
B. winter equipment stores
C. visitors' room
D. canteen
E. regimental library
F. EM's messhall
G. kitchen
H. quartermasters' stores
CH. food stores

Approved For Release 2005/12/24 : CIA-RDP80-00810A004300380003-0

Approved For Release 2005/12/24 : CIA-RDP80-00810A004300380003-0
25X1

Building Construction
Ground of Former Army Camp

Annex D

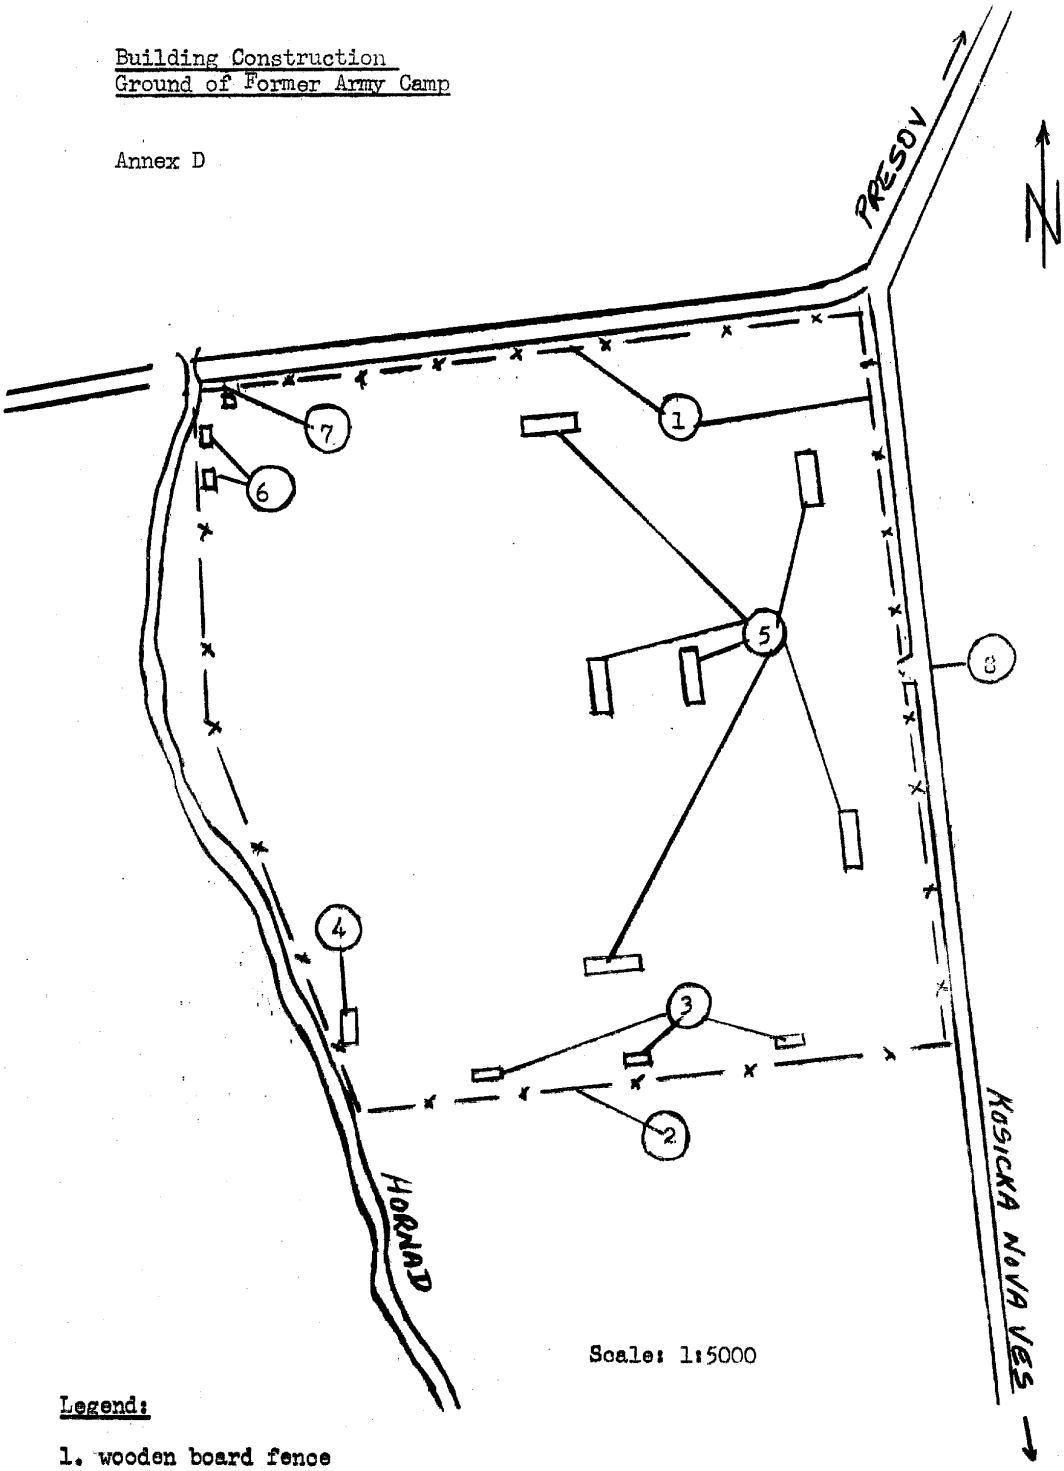

Scale: 1:5000

Legend:

1. wooden board fence
2. wire fence
3. one-story brick buildings, 25 x 10 m. each
4. renovated older building, 35 x 12 m.
5. reinforced concrete three-story buildings under construction
6. PTP billets
7. entrance for workers
8. entrance for military guards

Approved For Release 2005/12/24 : CIA-RDP80-00810A004300380003-0

Approved For Release 2005/12/24 : CIA-RDP80-00810A004300380003-0

Annex E

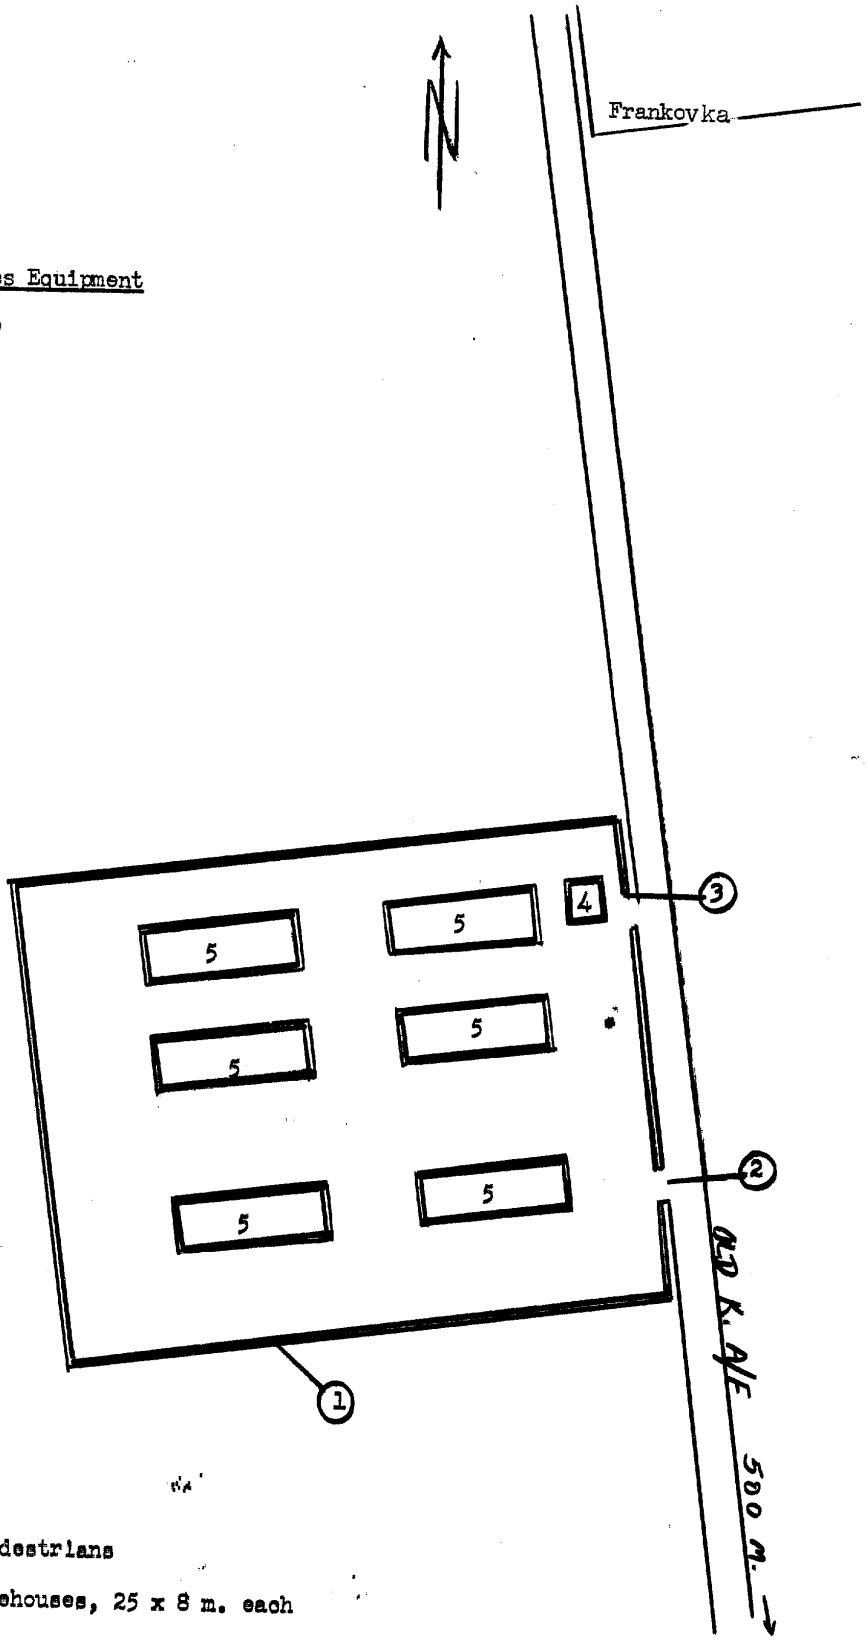

Fuel and Stores Equipment

Scale: 1:1000

Legend:

1. wall, 2 m.high
2. main entrance
3. entrance for pedestrians
4. guardhouse
5. six wooden storehouses, 25 x 8 m. each

Approved For Release 2005/12/24 : CIA-RDP80-00810A004300380003-0

Approved For Release 2005/12/24 : CIA-RDP80-00810A004300380003-0

25X1

Annex F

Ammo. Stores, Kosice

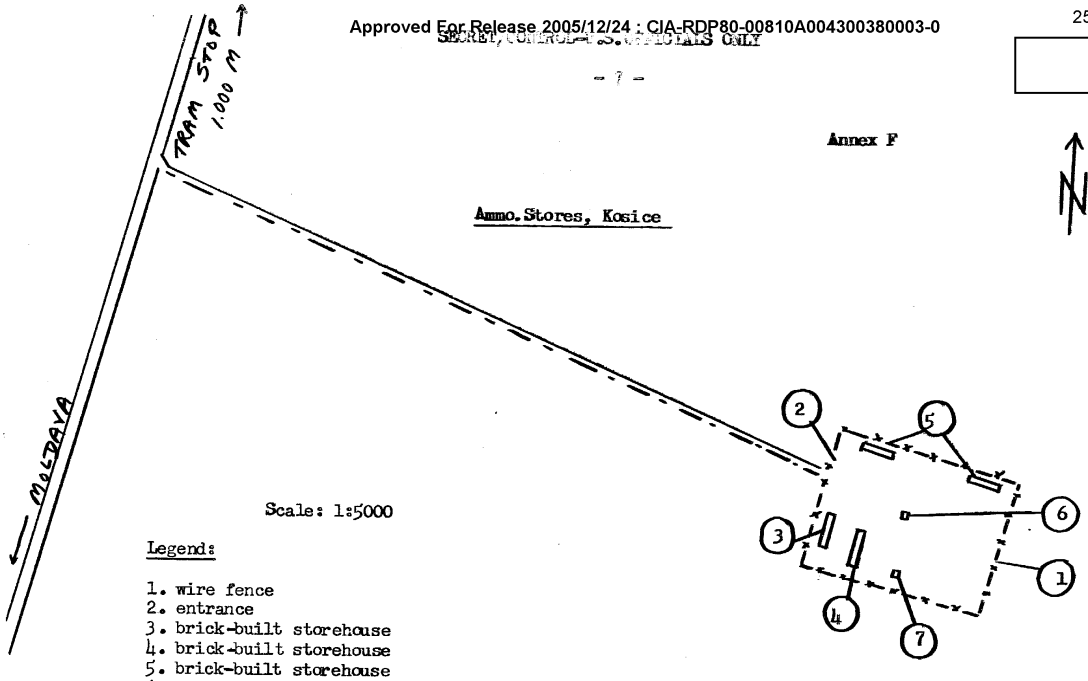

Scale: 1:5000

Legend:

1. wire fence
2. entrance
3. brick-built storehouse
4. brick-built storehouse
5. brick-built storehouse
6. guardpost
7. tent for guards

Approved For Release 2005/12/24 : CIA-RDP80-00810A004300380003-0

Approved For Release 2005/12/24 : CIA-RDP80-00810A004300380003-0

25X1

Annex G

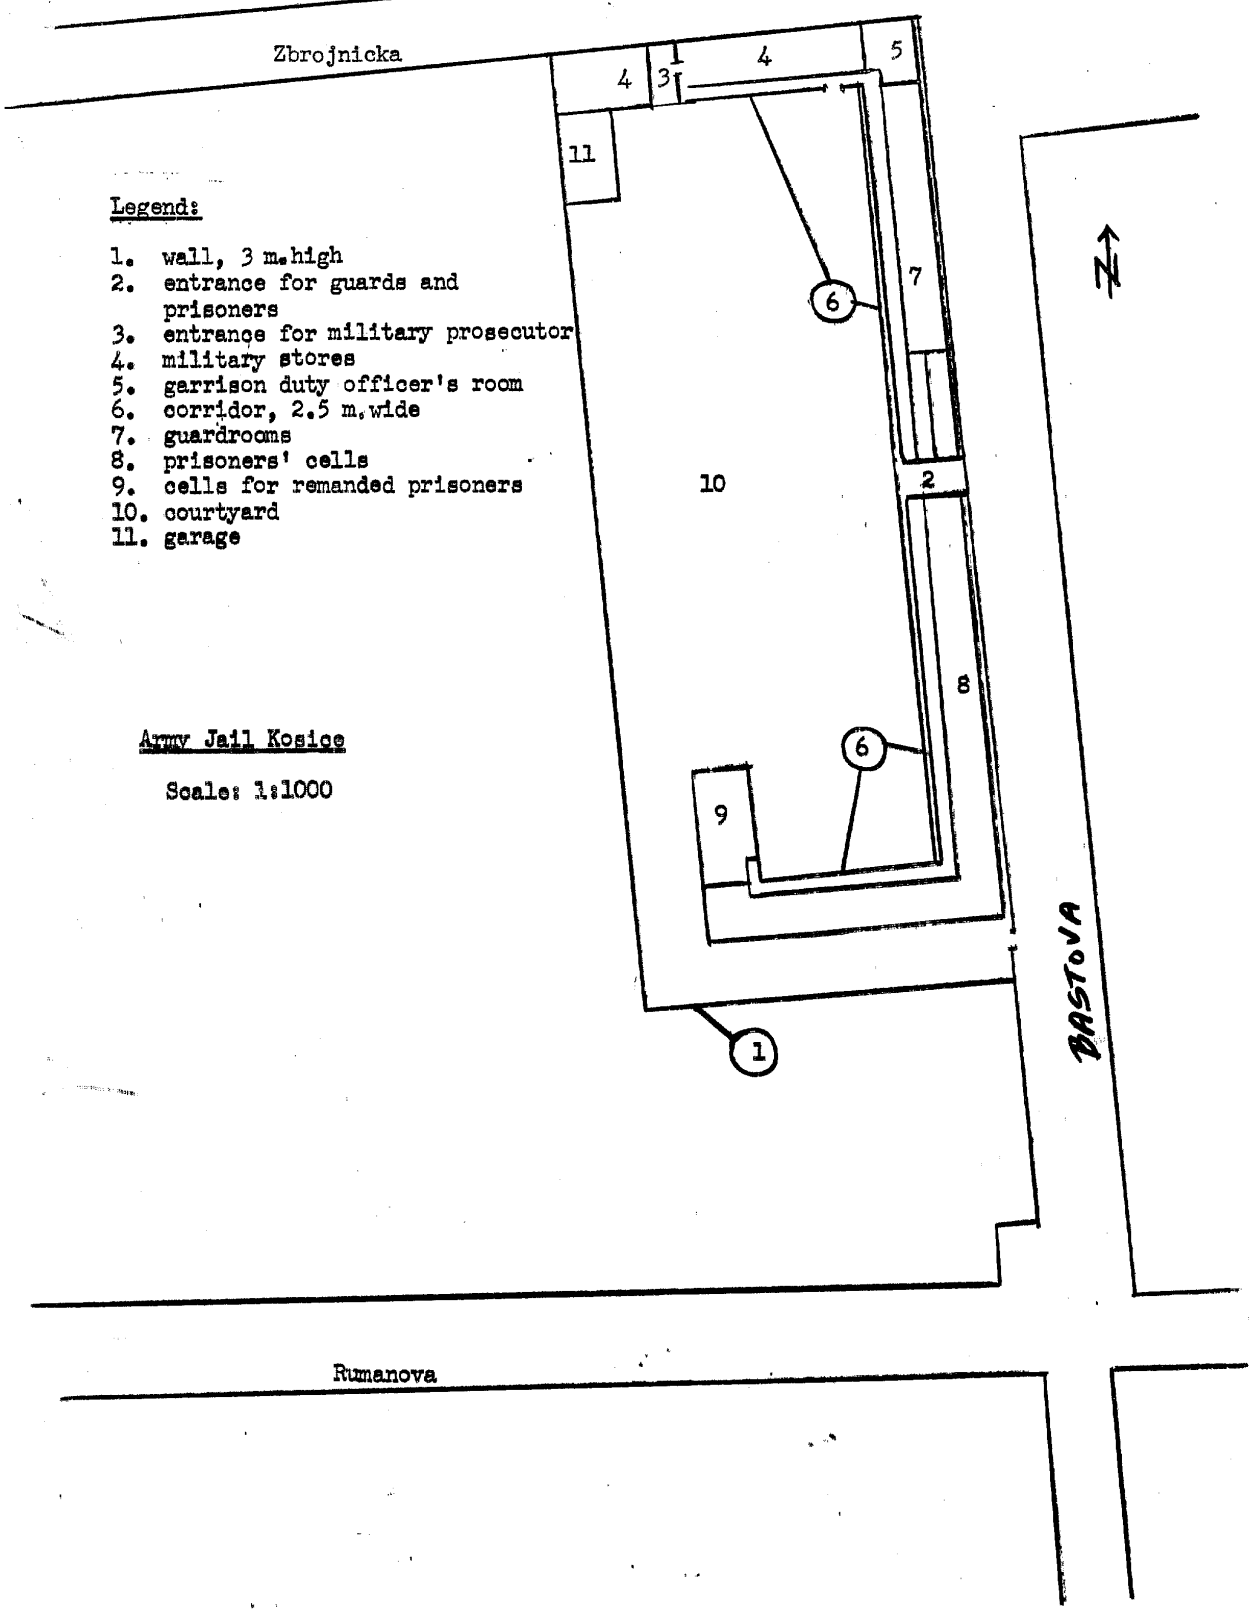

Legend:

1. wall, 3 m.high
2. entrance for guards and prisoners
3. entrance for military prosecutor
4. military stores
5. garrison duty officer's room
6. corridor, 2.5 m.wide
7. guardrooms
8. prisoners' cells
9. cells for remanded prisoners
10. courtyard
11. garage

Army Jail Kosice

Scale: 1:1000

Approved For Release 2005/12/24 : CIA-RDP80-00810A004300380003-0

Approved For Release 2005/12/24 : CIA-RDP80-00810A004300380003-0

Construction of New Army Stores

Annex H

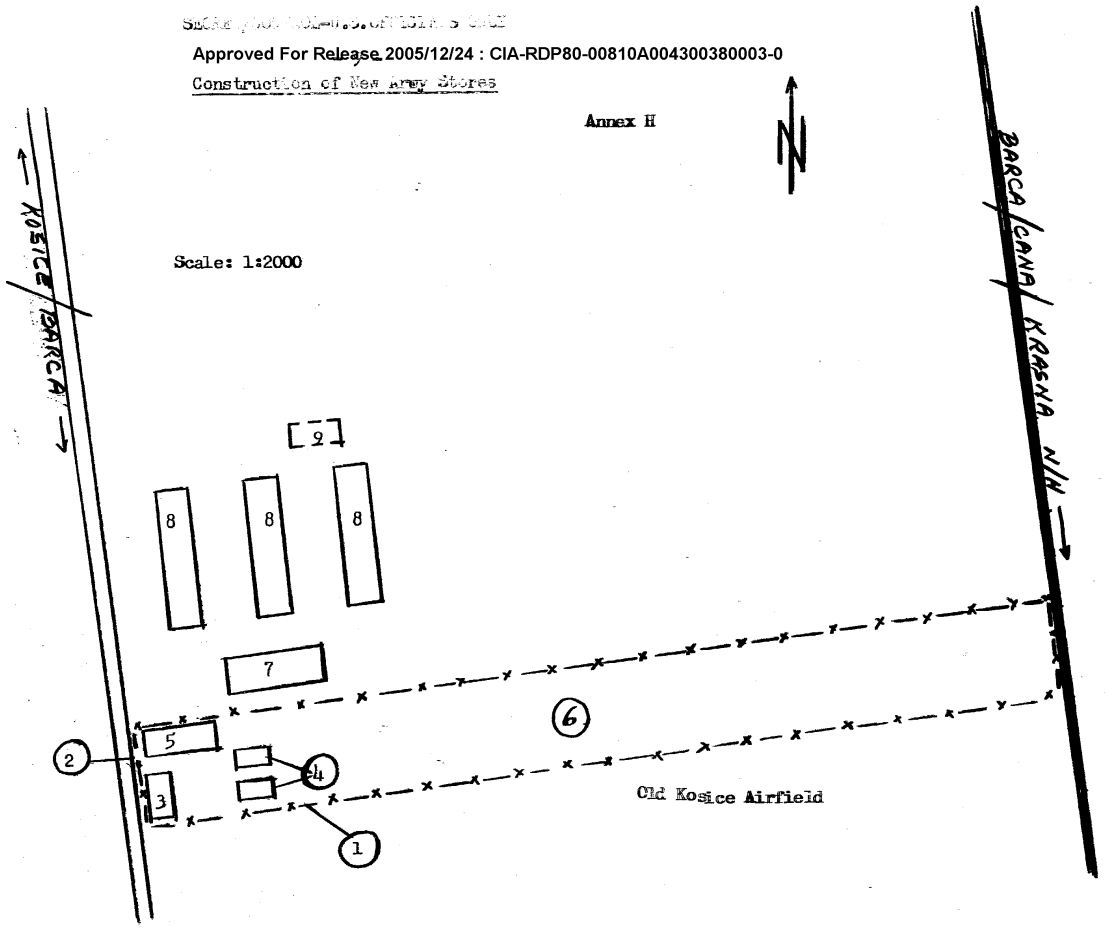

25X1

Approved For Release 2005/12/24 : CIA-RDP80-00810A004300380003-0

Approved For Release 2005/12/24 : CIA-RDP80-00810A004300380003-0

25X1

Legend to construction of new army stores:

1. complex of military buildings surrounded by wooden fence
2. entrance
3. brick-built, one-story hut
4. buildings extending towards the railroad line
5. the largest one-story building, 35 x 15 m.
6. race track with hurdles
7. reinforced concrete one-story building, 45 x 15 m.
8. reinforced concrete buildings, 60 x 15 x 12 m. each
9. foundations for a new building

Approved For Release 2005/12/24 : CIA-RDP80-00810A004300380003-0

Approved For Release 2005/12/24 : CIA-RDP80-00810A004300380003-0

Annex J

Barracks of Mechanized Anti-tank Regiment
Kosice

Scale: 1:1000

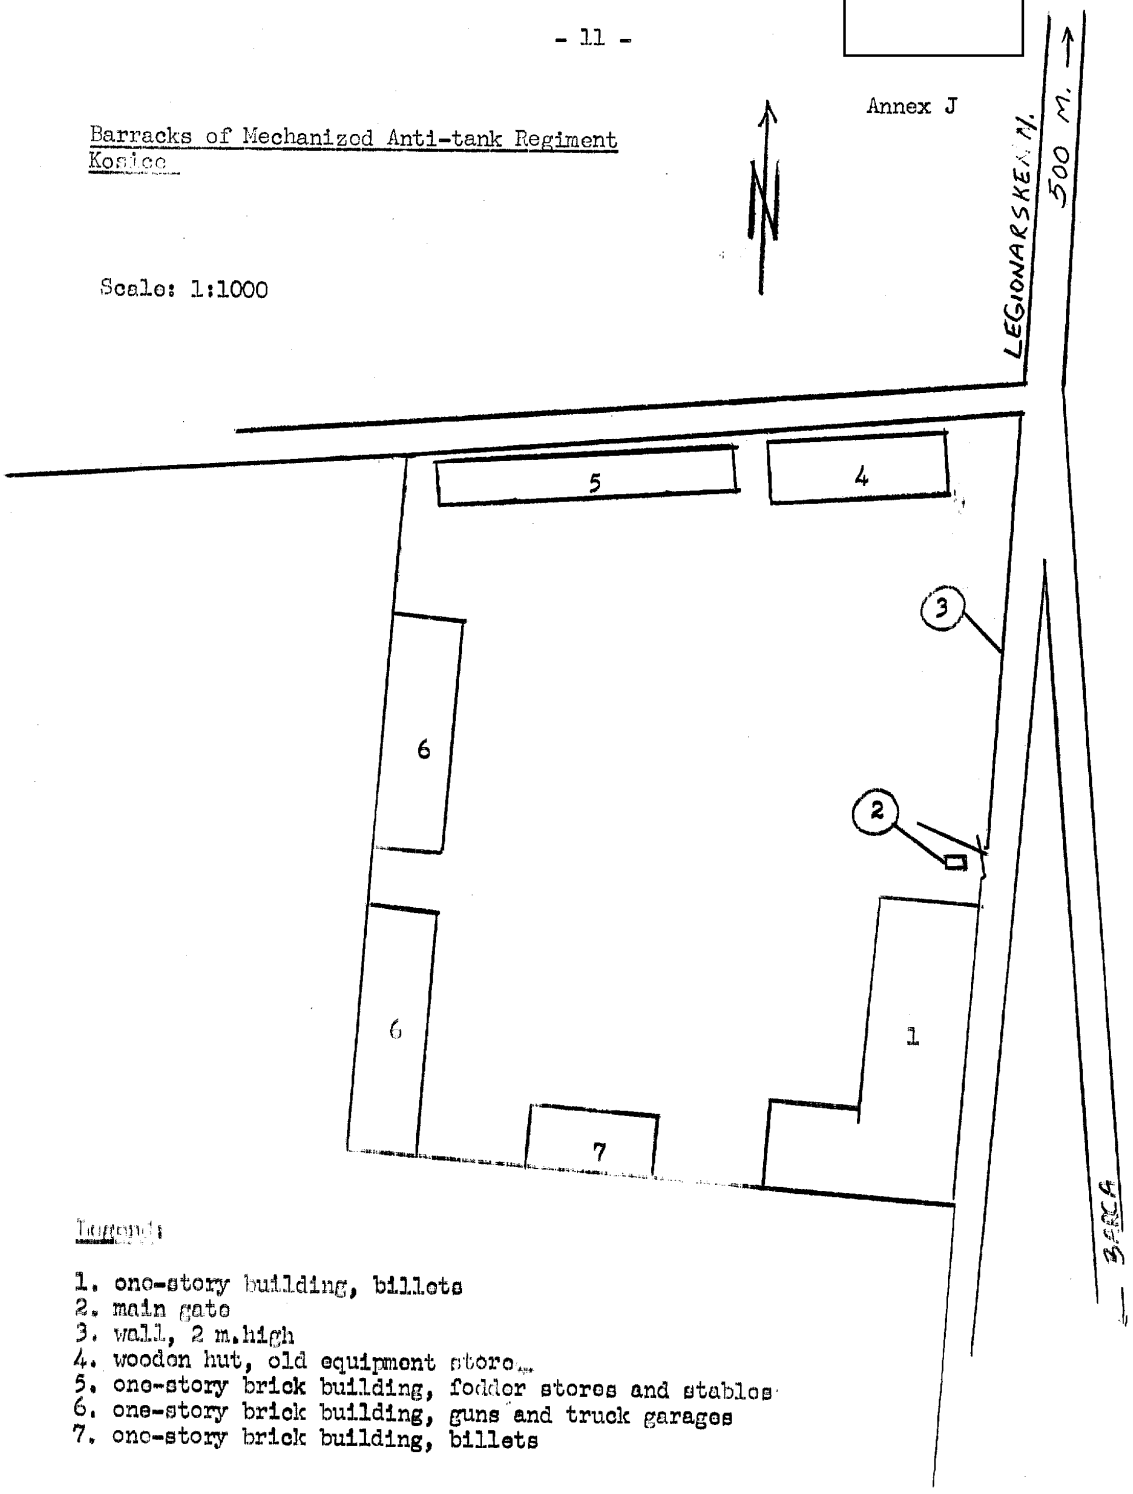

Legend:

1. one-story building, billets
2. main gate
3. wall, 2 m.high
4. woodon hut, old equipment store
5. one-story brick building, fodder stores and stables
6. one-story brick building, guns and truck garages
7. one-story brick building, billets

Approved For Release 2005/12/24 : CIA-RDP80-00810A004300380003-0